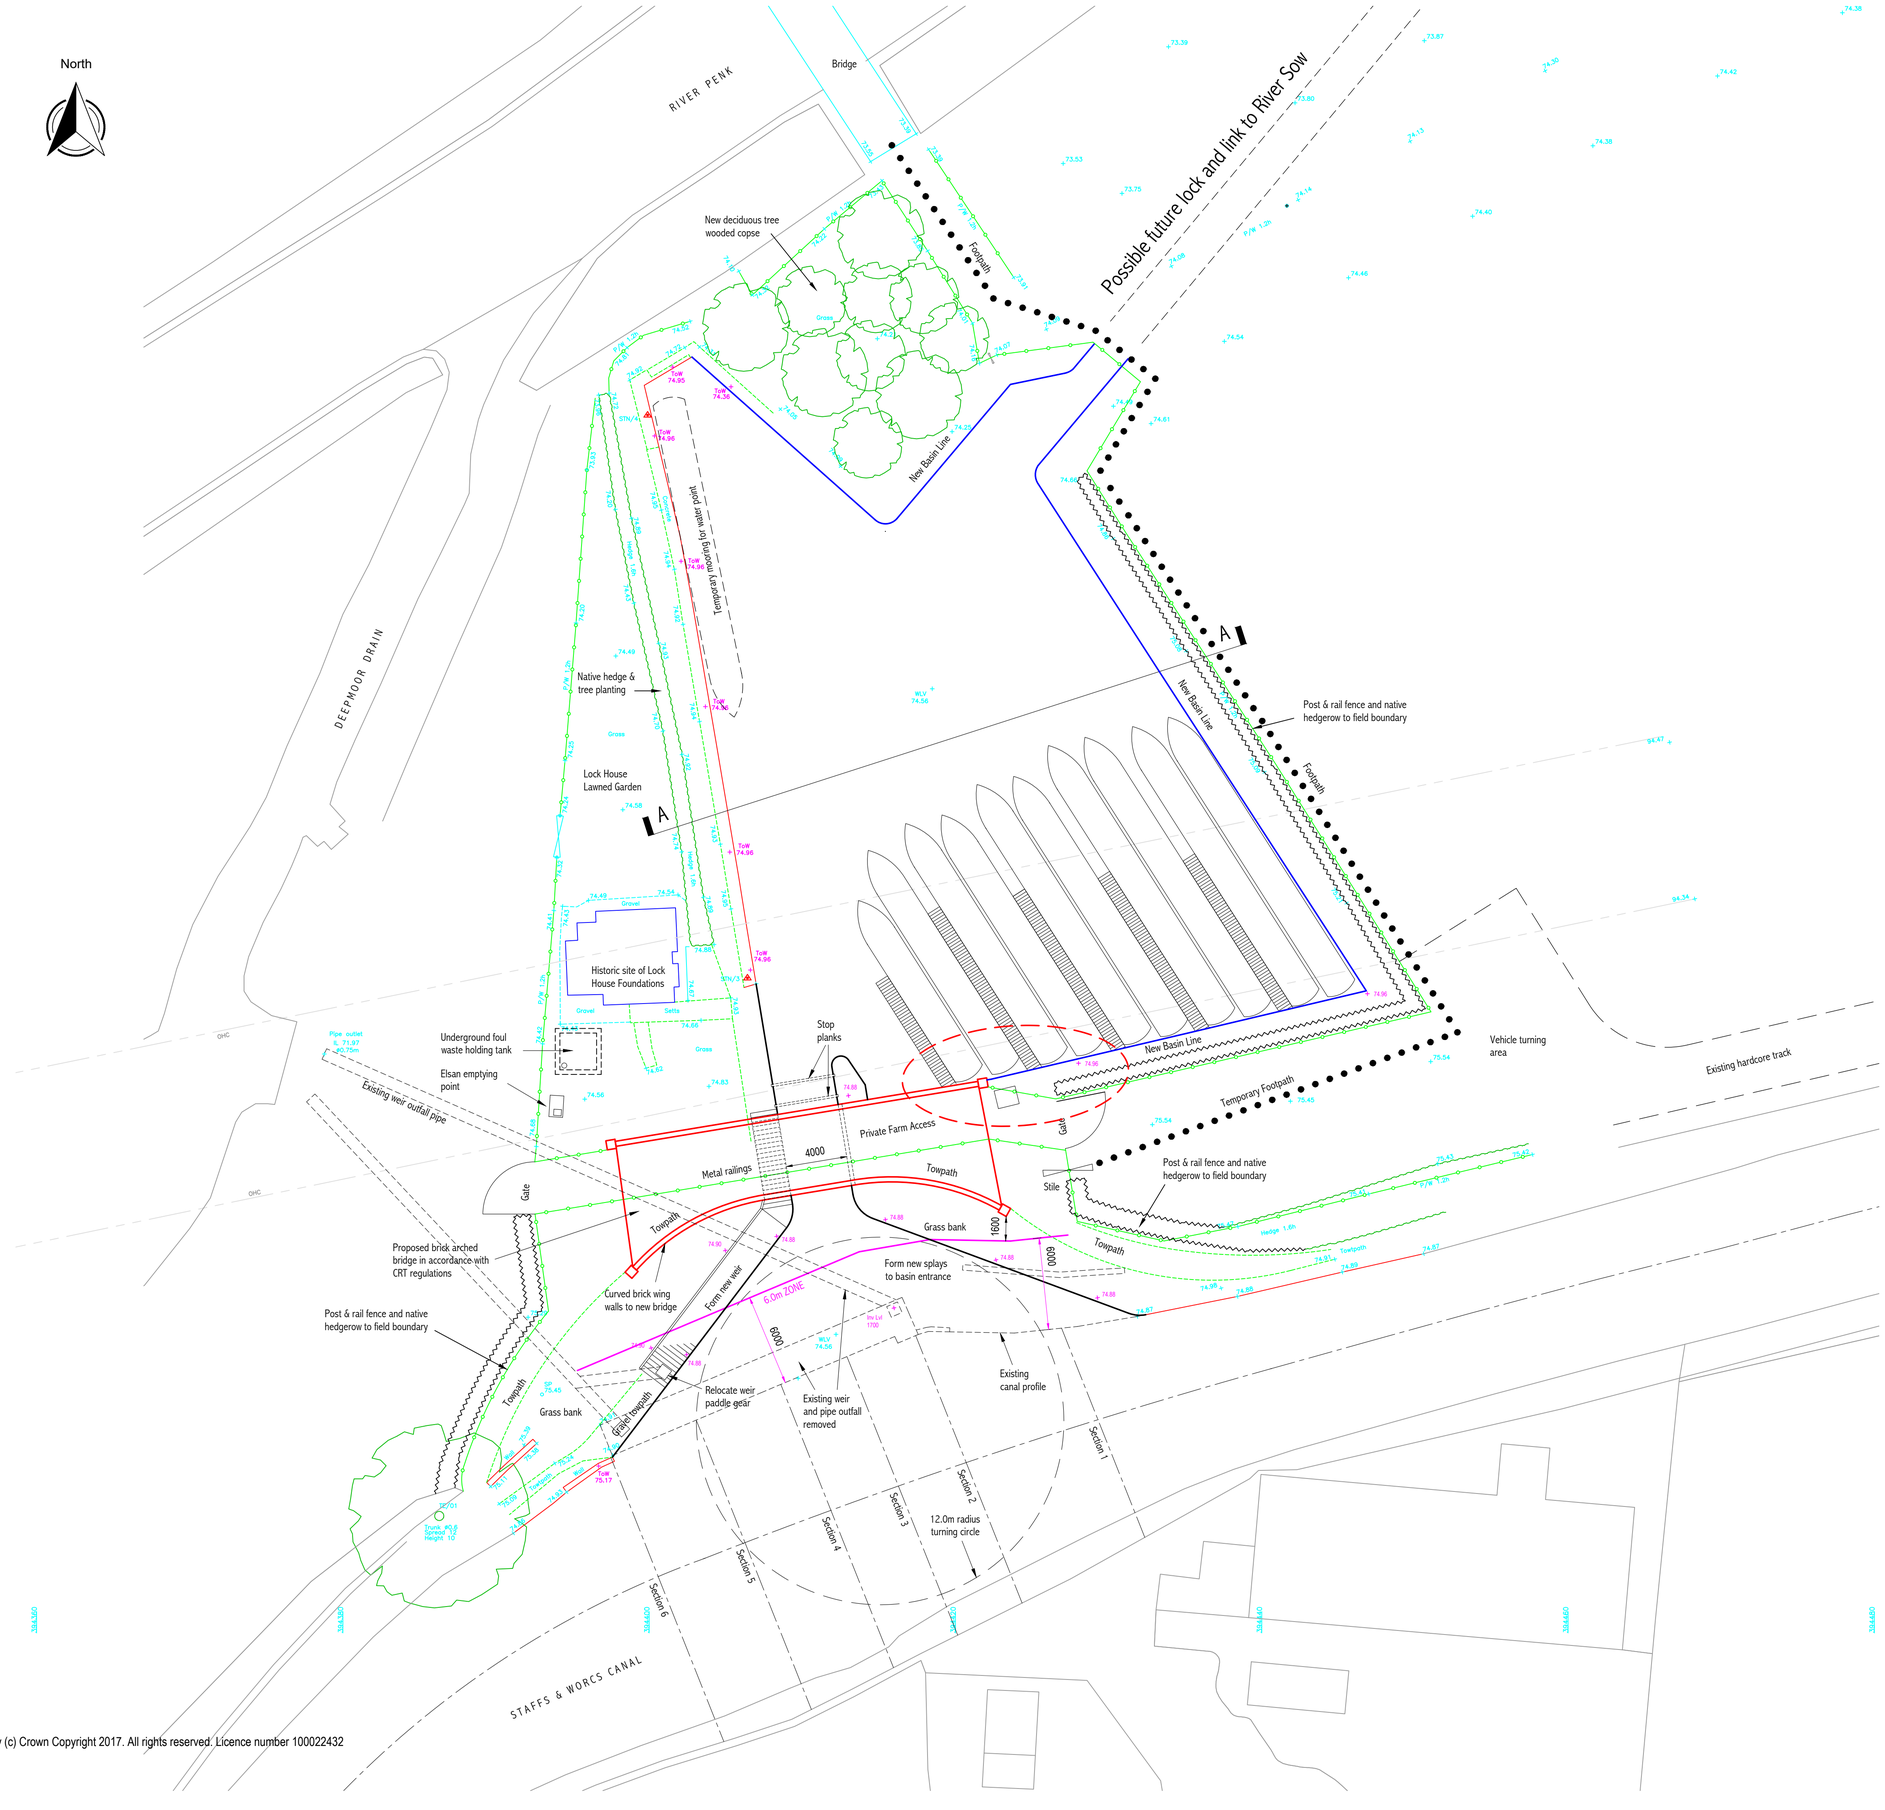

Ordnance Survey (c) Crown Copyright 2017. All rights reserved. Licence number 100022432

F.	Re-alignment Of Bridge	11.06.2025
E.	Weir Length Increased To Match Existing	25.04.2024
D.	Moorings Reduced & Weir Relocated	17.02.2023
C.	Bridge Moved & Entrance Splays Re-aligned	07.09.2021
B.	Narrow Boat & Pontoon Layout Added	23.05.2021
A.	Foul Waste Tank Position Shown	08.02.2021

Andrew Martin Associates
44 Cramer Street, Stafford, Staffs. ST17 4BX
Tel : 01785 614969

Client	Stafford Riverway Link C.I.C.
Project	Land Adjacent Baswich Lane, Stafford. Forming Basin & Bridge Off Staffs & Worcs Canal.
Drawing	Proposed Layout Plan [A1]

Scale	1:200 @ A1	Job. No.	Drwg. No.	Revision
Date	Sept 2021	SRL	02	F

Figured dimensions must be taken in preference to being scaled, contractor to check all dimensions on site.

© The copyright of this drawing is vested in Andrew Martin Associates and must not be copied or reproduced without consent.