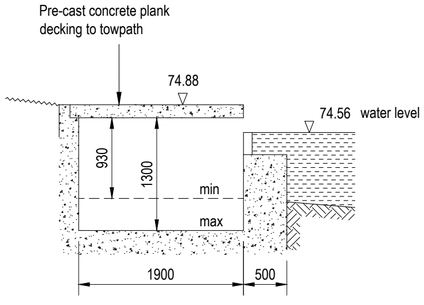

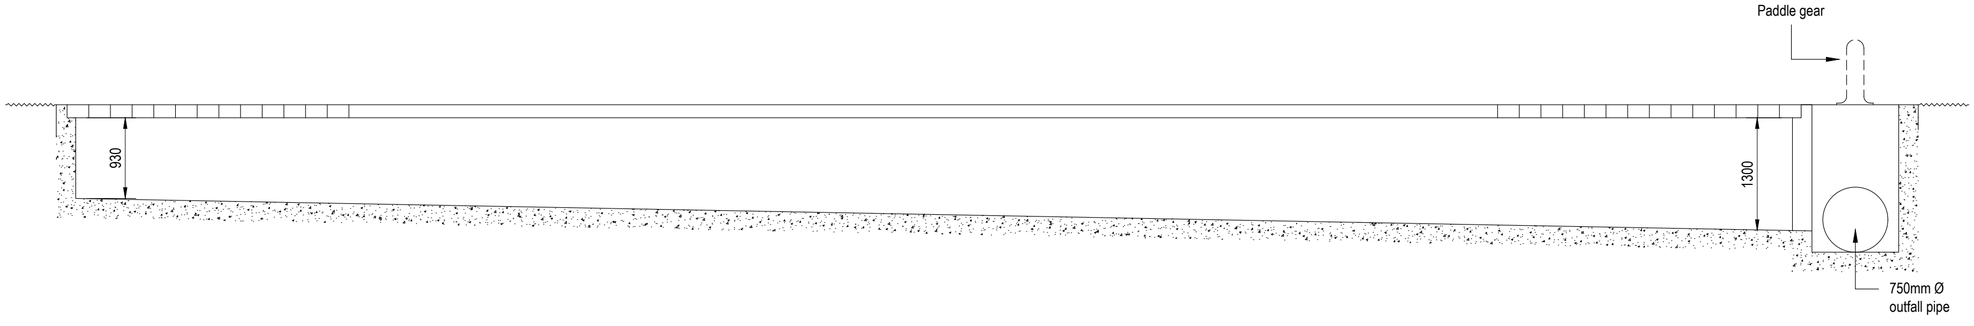

Existing Spillway Profile

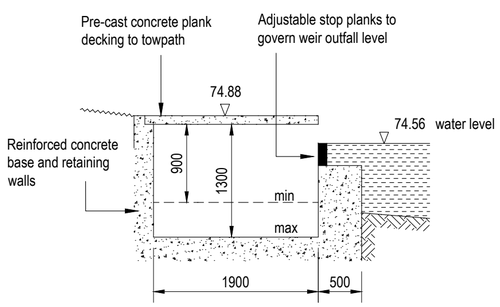

Proposed Spillway Profile

Land Adjacent Baswich Lane, Stafford.
Forming Basin & Bridge Off Staffs & Worcs Canal.

Existing & Proposed Spillway Details

1:50 @ A2 June 2025