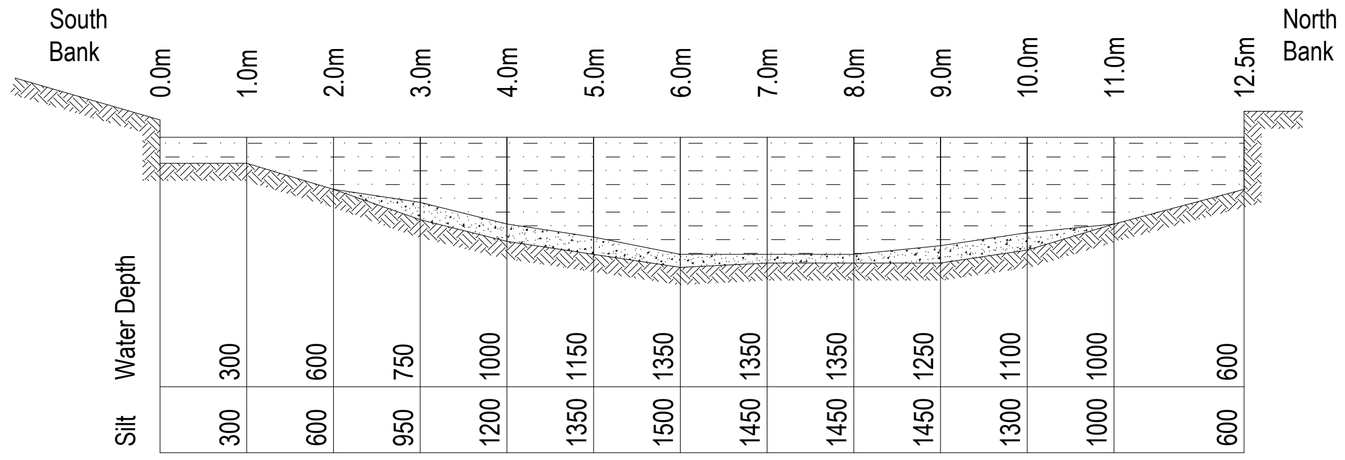

Canal Section 1

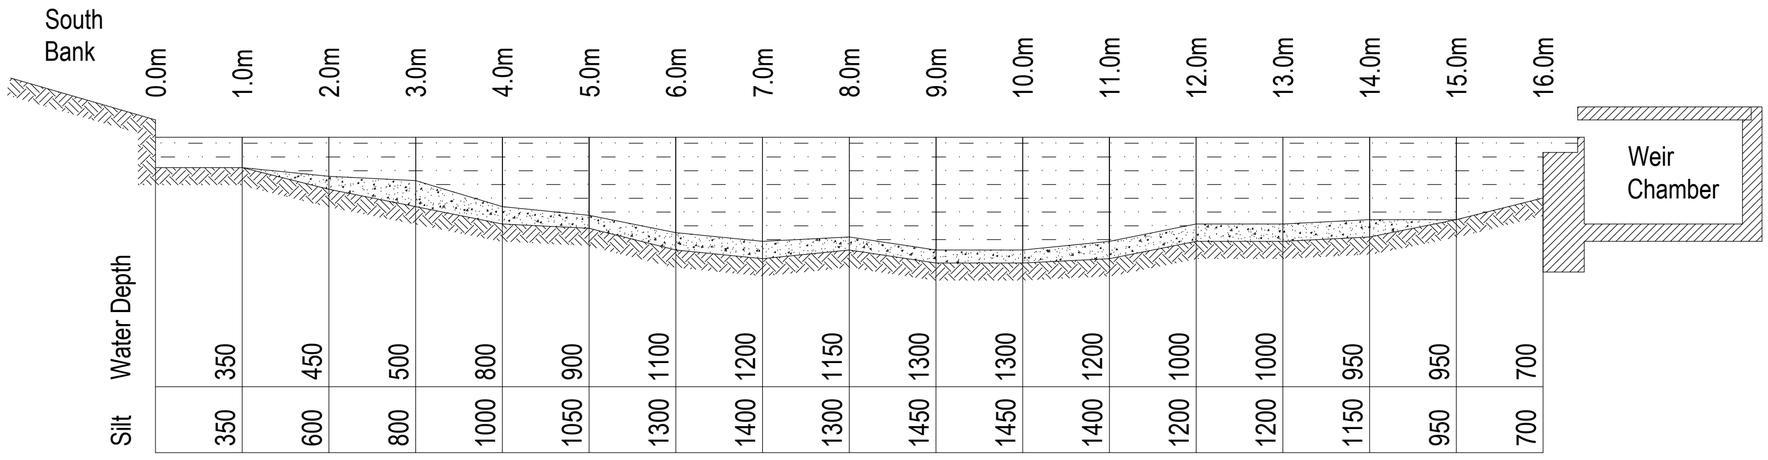

Canal Section 2

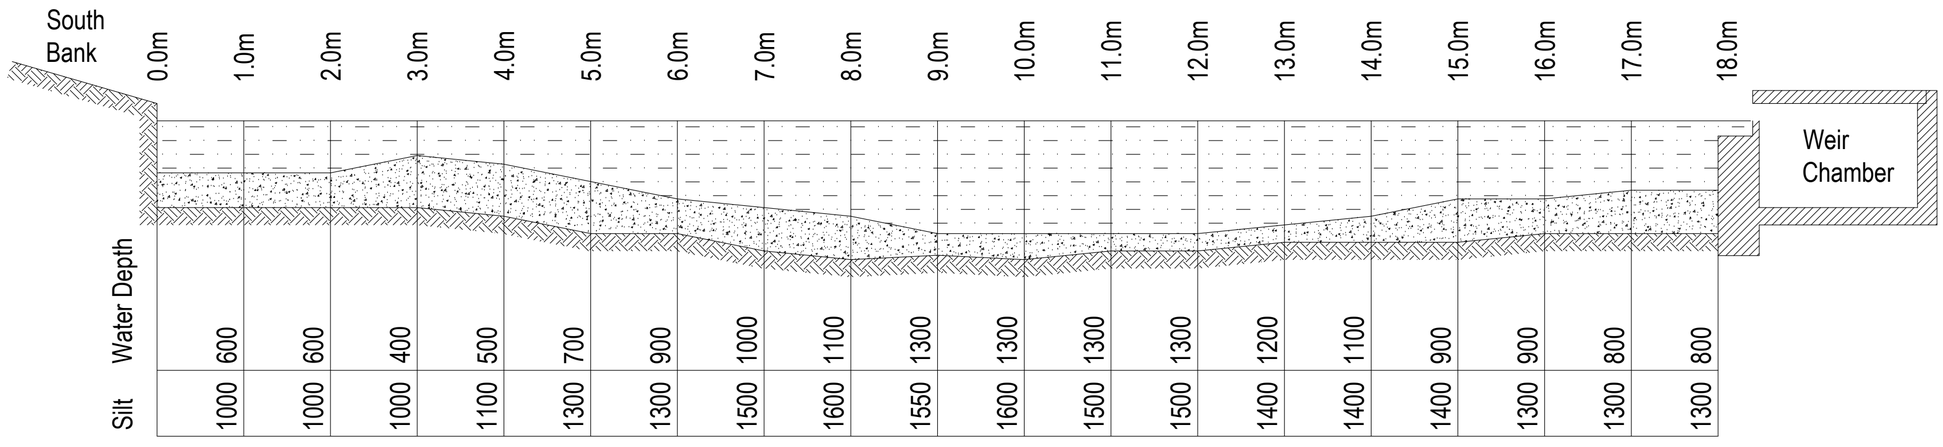

Canal Section 3

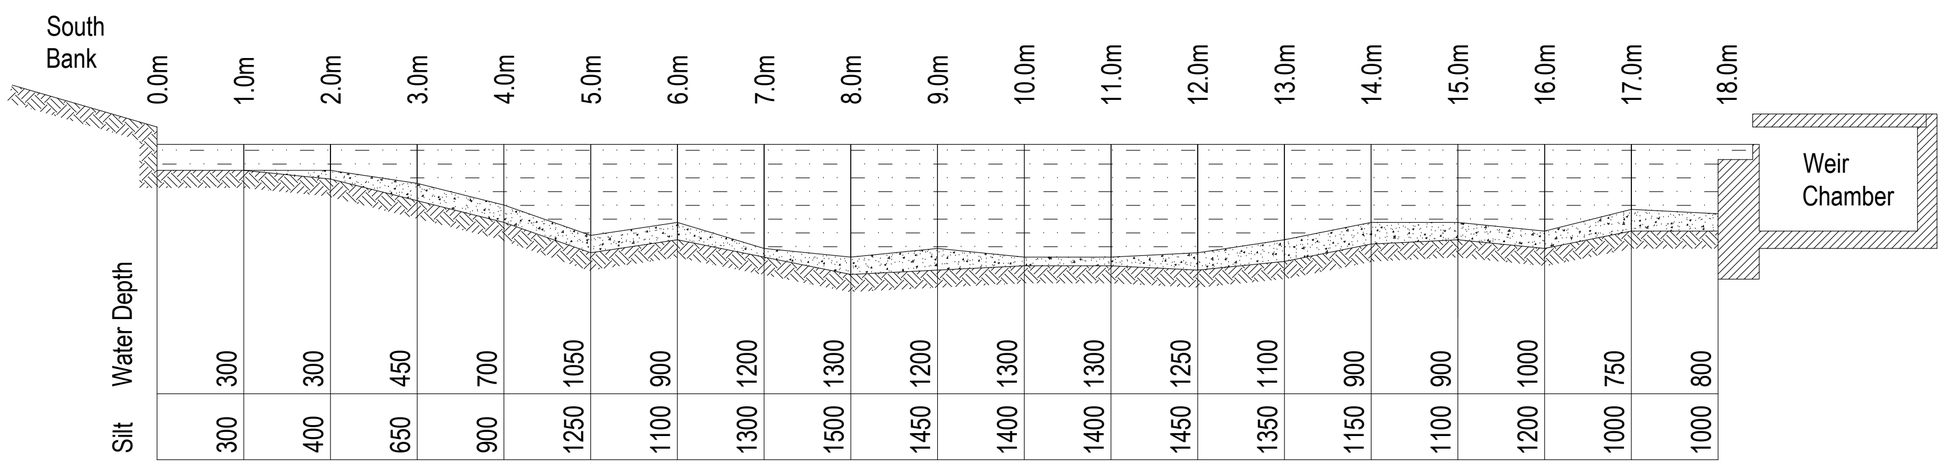

Canal Section 4

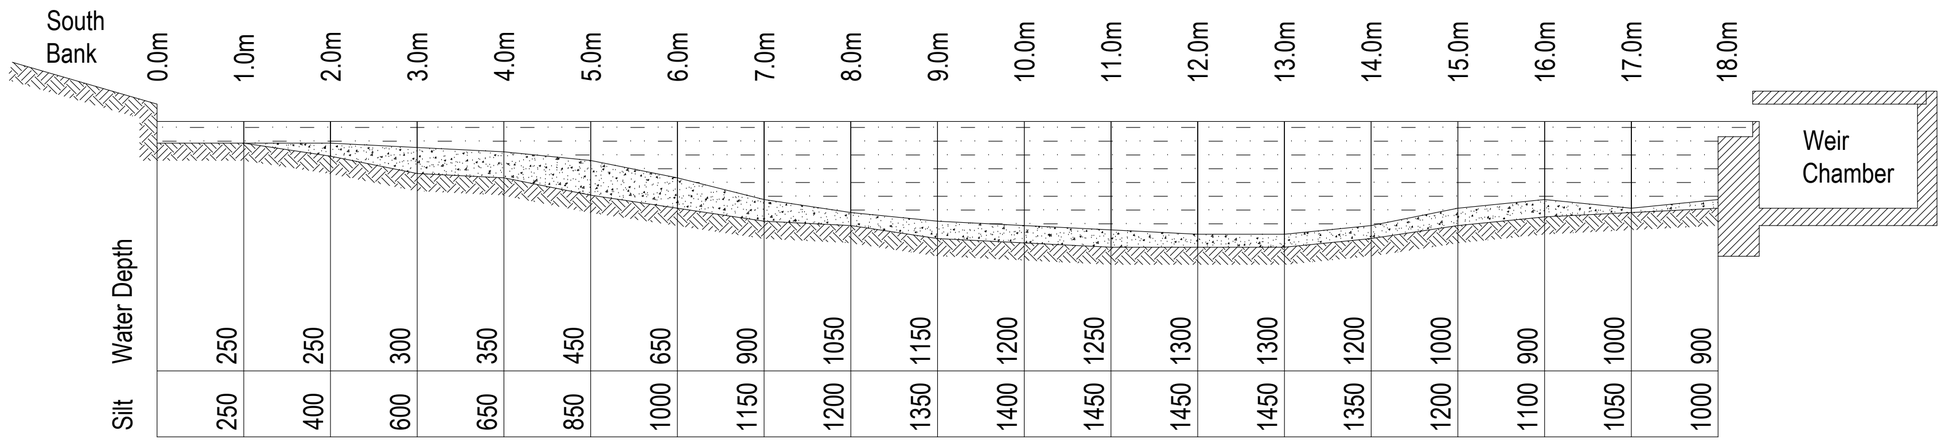

Canal Section 5

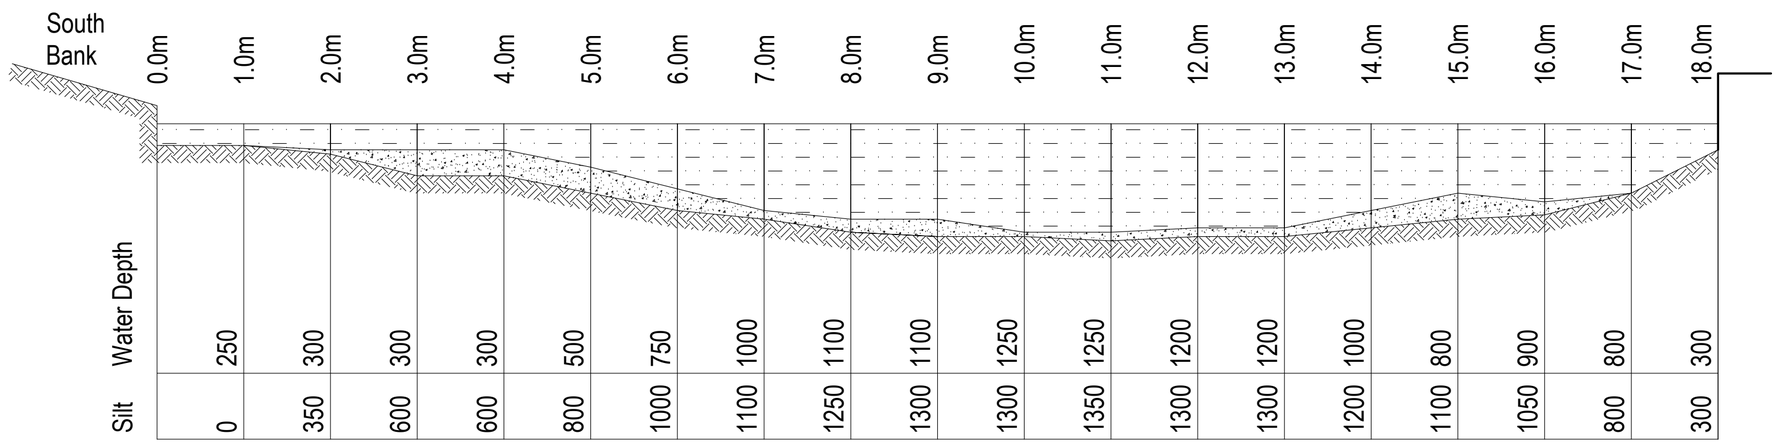

Canal Section 6

Land Adjacent Baswich Lane, Stafford.
Forming Basin & Bridge Off Staffs & Worcs Canal.

Existing Canal Cross Sections

1:50 @ A1 June 2025